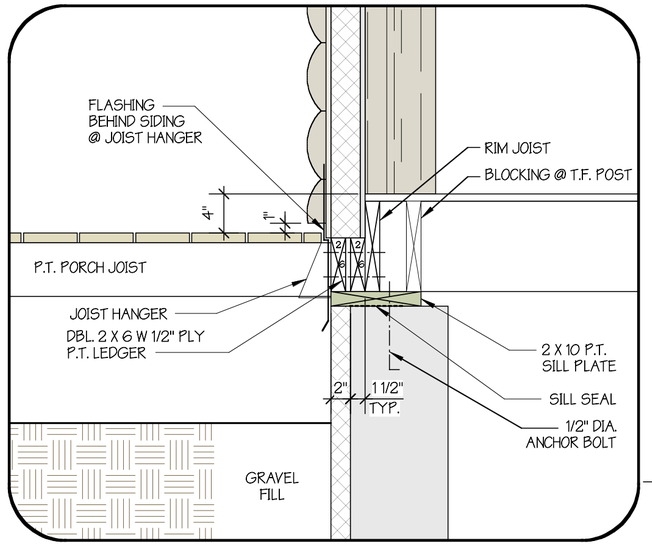

DETAIL @ PORCH / DECK LEDGER

SCALE: 1" = 1'-0"

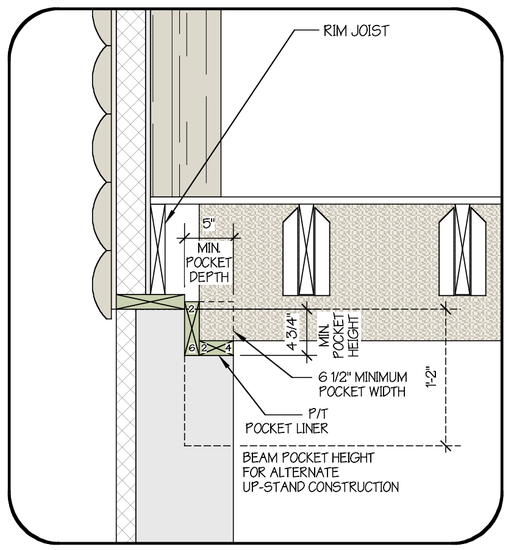

DETAIL @ BEAM POCKET

SCALE: 1" = 1'-0"

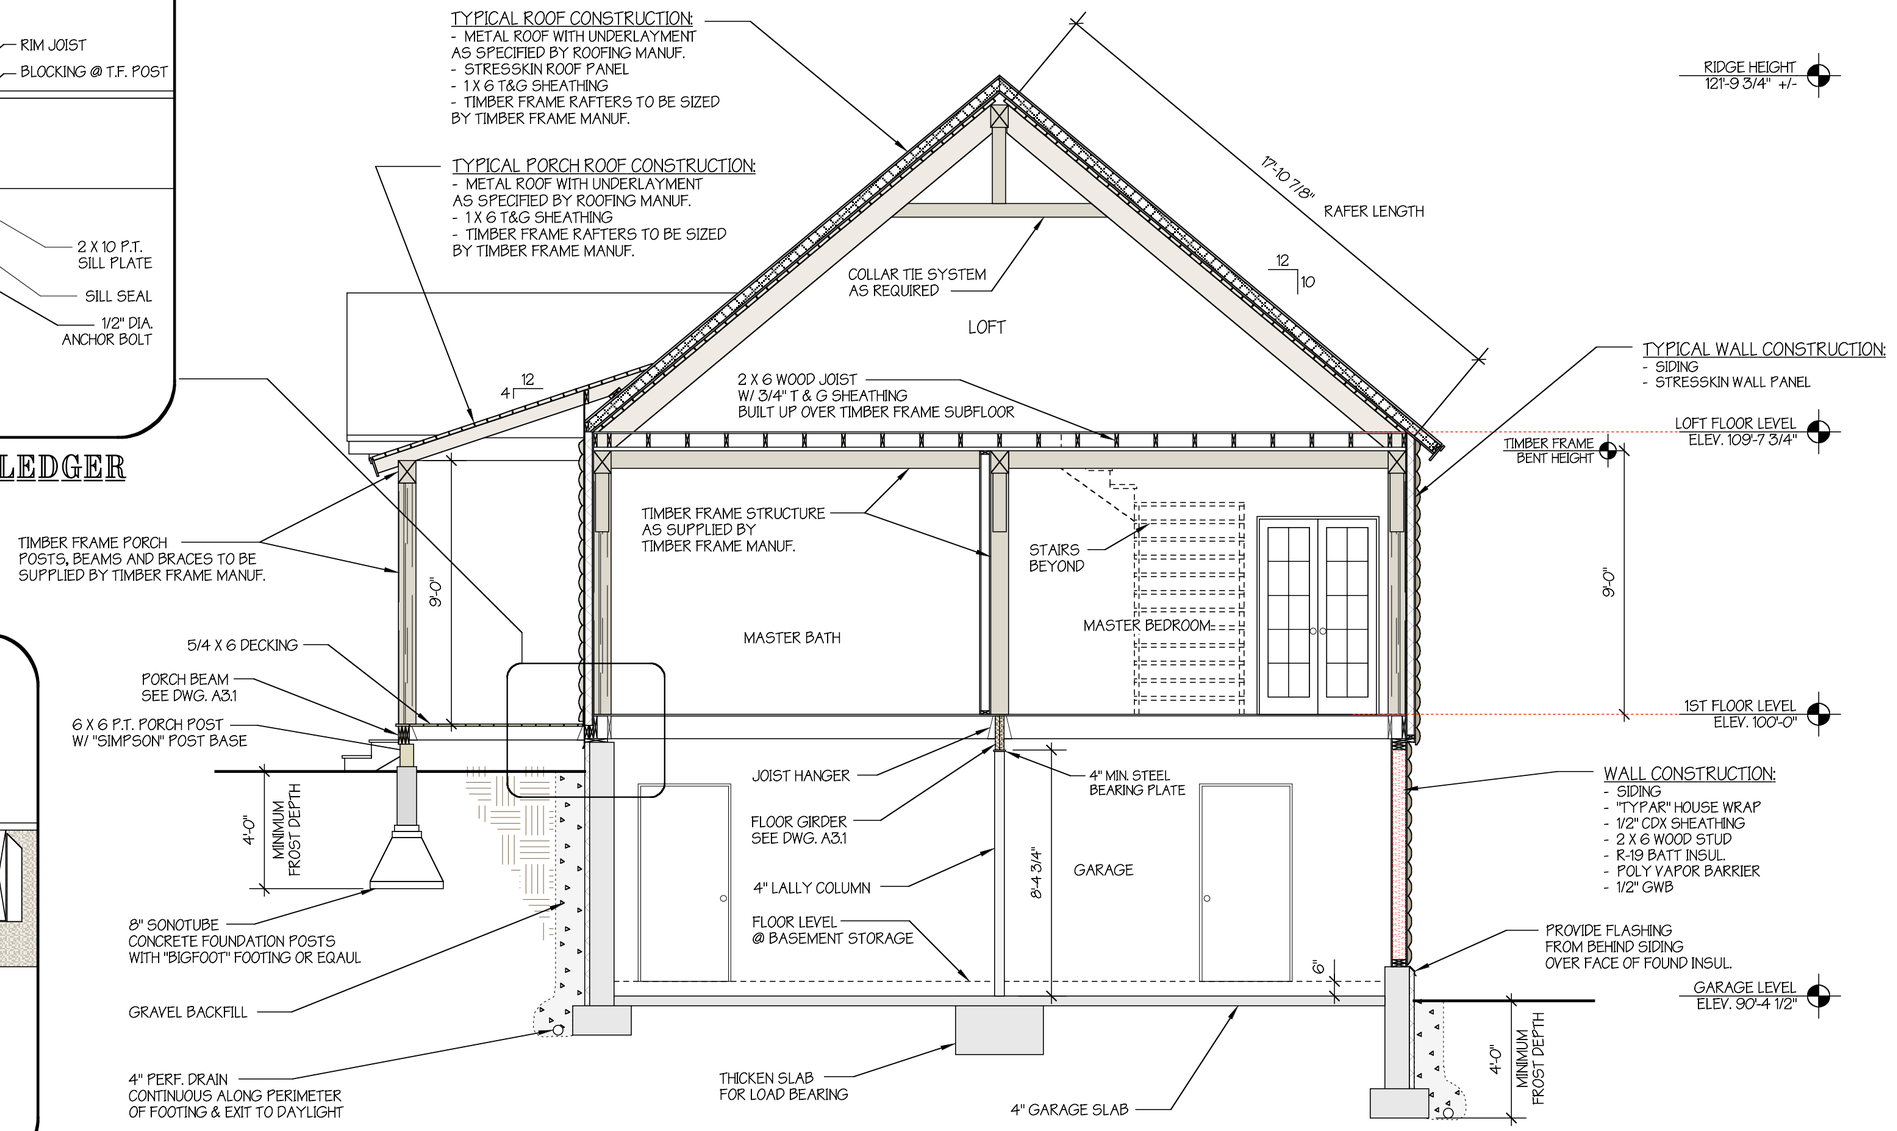

LATERAL SECTION THRU GARAGE & LOFT

Tree House
Timber Frame & Log Homes
(802) 464 - 5125

John R. Guminak
Drafting & Design Services
(802) 464-5423

TISO RESIDENCE PROJECT	5/28/02 DATE	A4.1
	1/4" = 1'-0" SCALE	SHEET